# Michael Godfrey Surveys Ltd

## Land and measured building surveys

**email: mike@michaelgodfreysurveys.com**

H9 Newark Road South
Glenrothes
Fife
KY7 4NL

Tel: 01592 770007
Fax: 01592 779193

Blades Enterprise Centre
Bramall Lane
Sheffield
S2 4SW

Cavell House
Stannard Place
St. Crispins Road
Norwich NR3 1YE
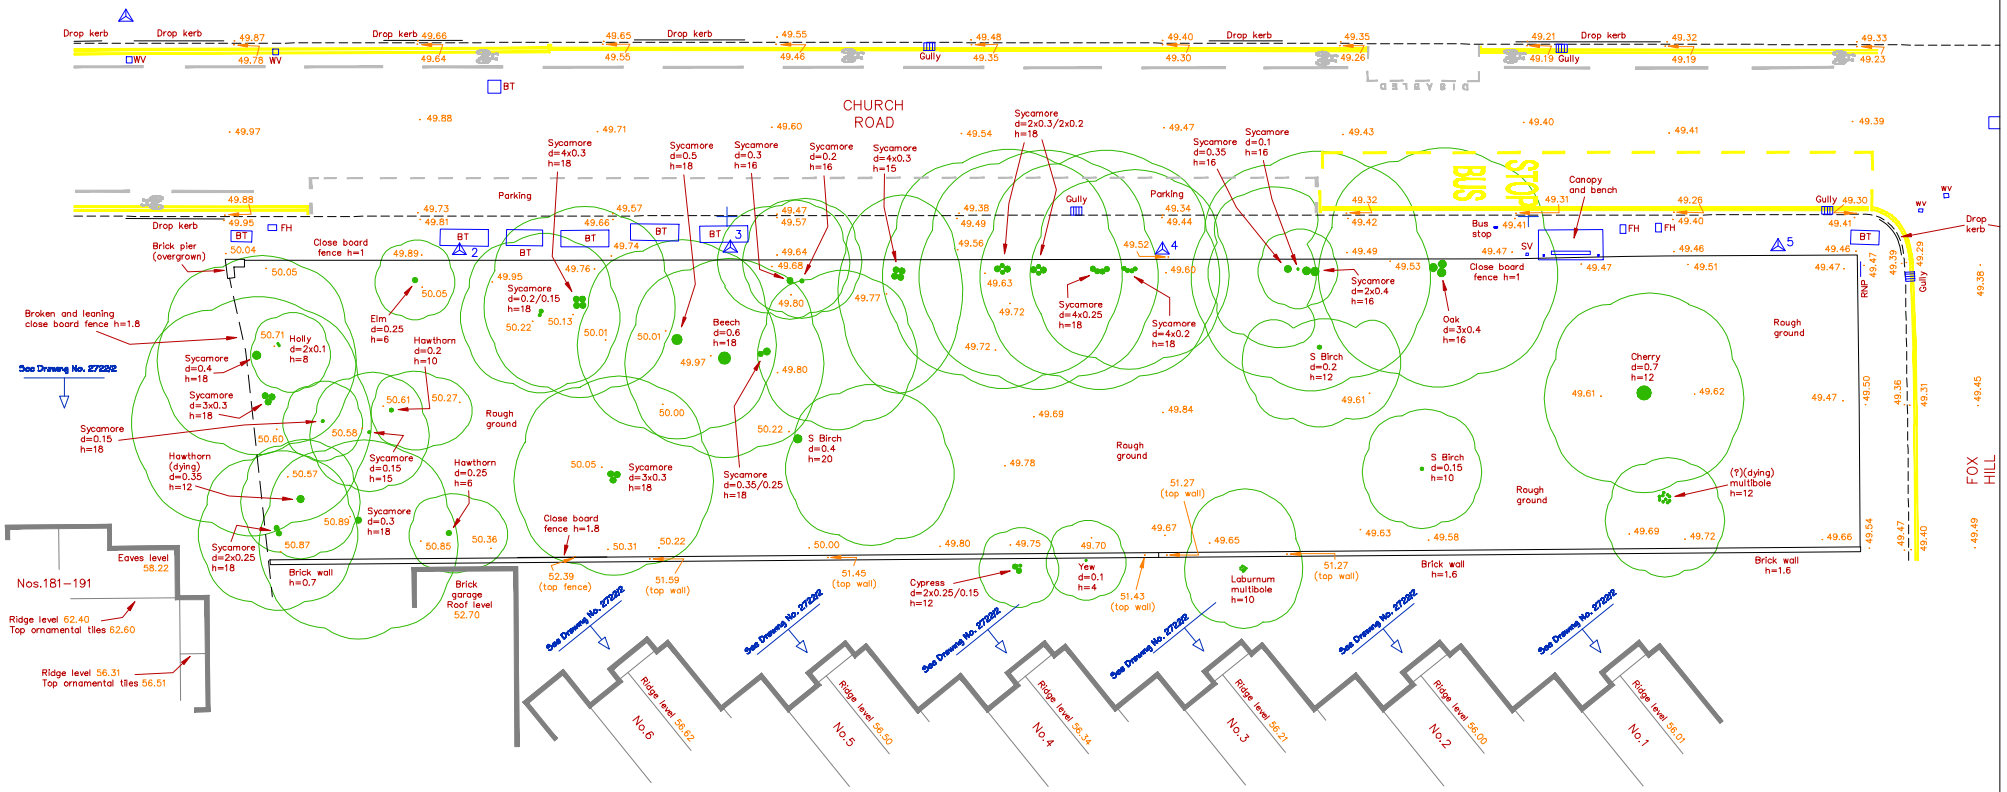
Maple House
High Street
Potters Bar
Herts. EN6 5BS